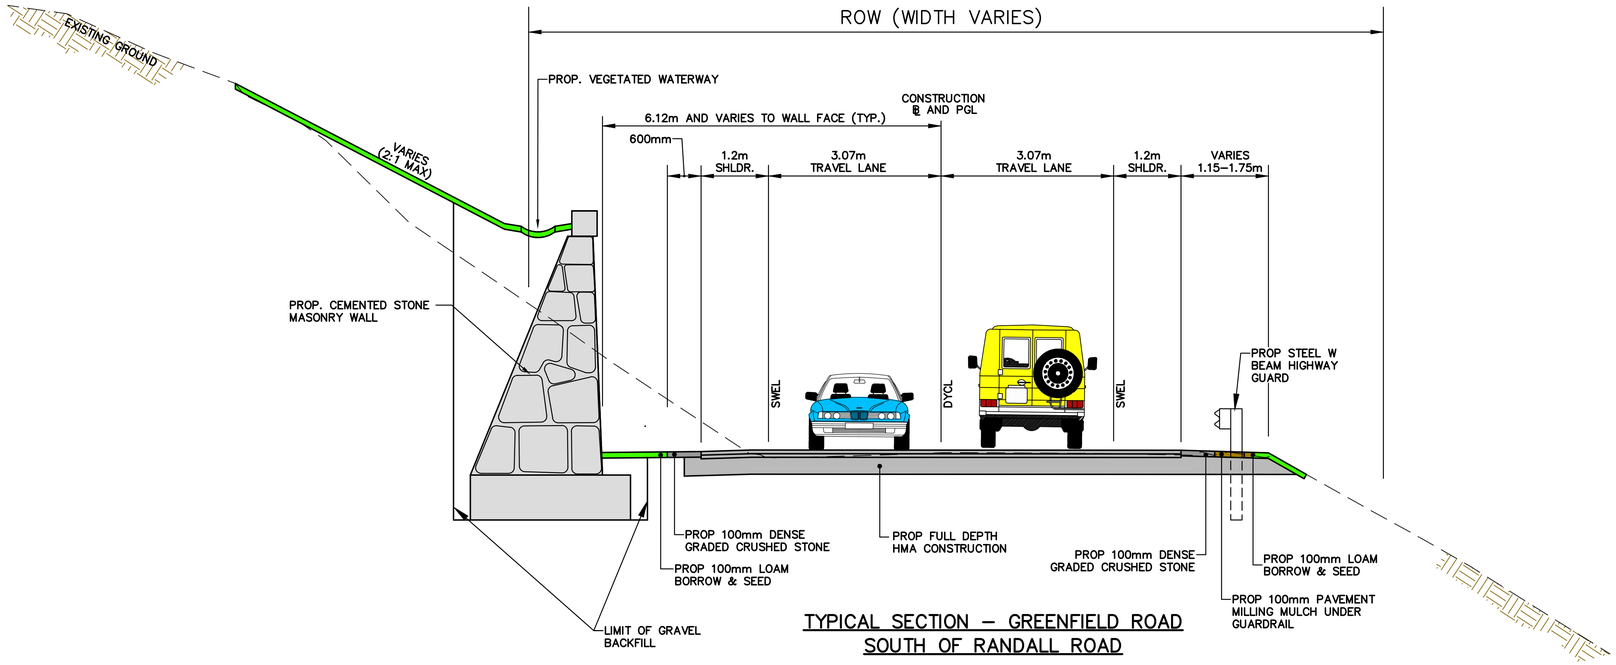

TYPICAL SECTION – GREENFIELD ROAD
SOUTH OF RANDALL ROAD

NOT TO SCALE

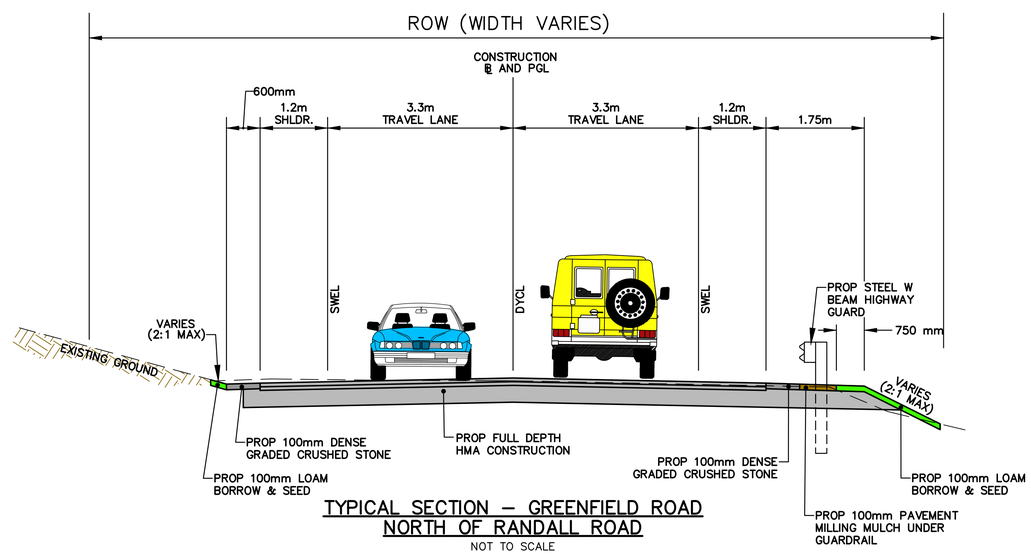

TYPICAL SECTION – GREENFIELD ROAD
NORTH OF RANDALL ROAD

NOT TO SCALE

GPI Greenman-Pedersen, Inc.
Engineers, Architects, Planners, Construction Engineers & Inspectors
181 Ballardvale Street, Suite 202, Wilmington, MA 01887
Tel: (978) 570-2999 Fax: (978) 658-3044
http://www.gpinet.com

GREENFIELD ROAD
MONTAGUE, MA